APPROACHES

North Dakota Department of Transportation, Design

SFN 16488 (Rev. 01-2010)

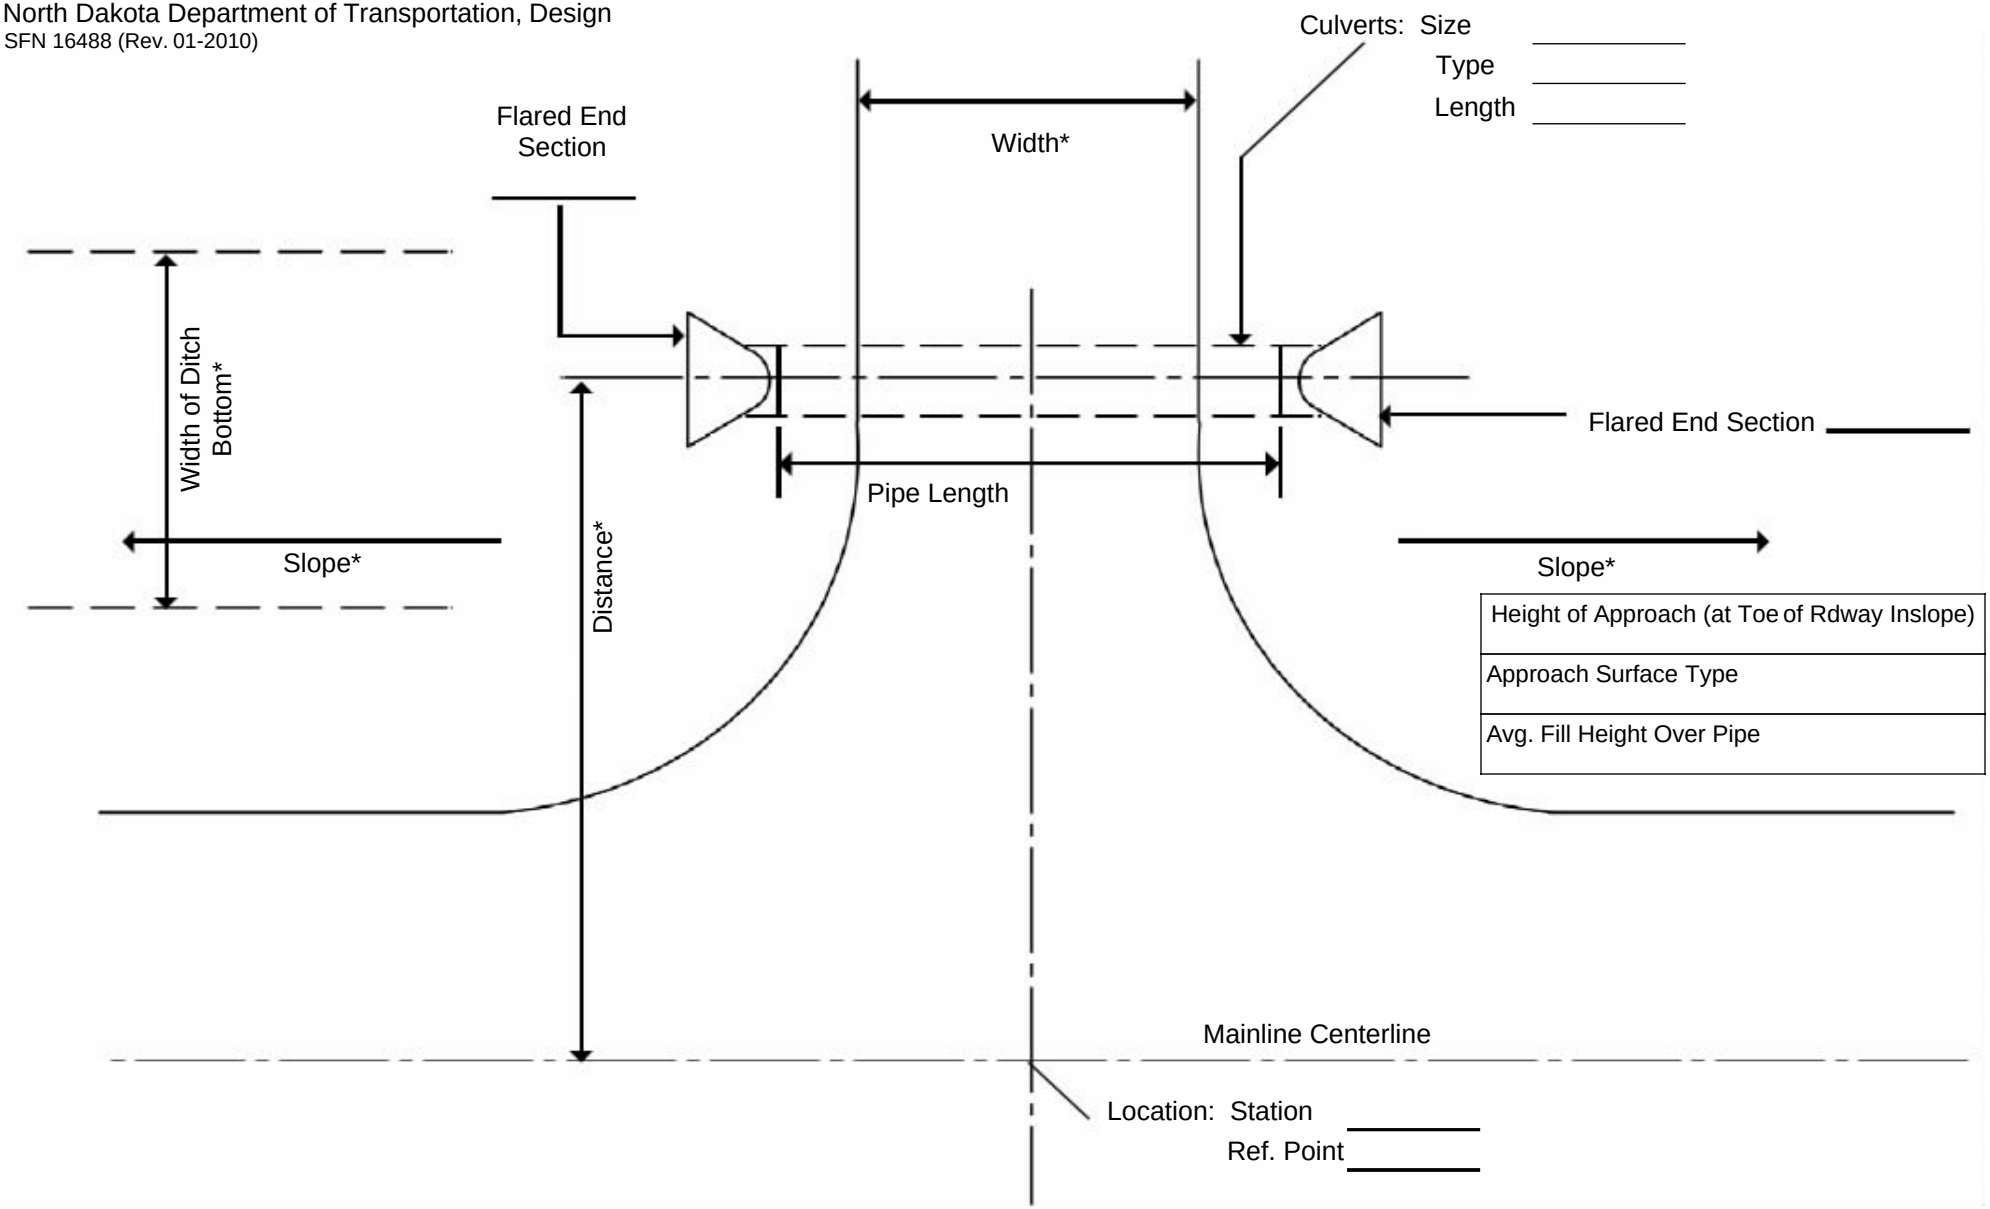

*Enter dimension above line.

Reference Plans

Remarks

Section Line
Private Drive