RIPRAP

North Dakota Department of Transportation, Design

SFN 16495 (Rev. 03-2003)

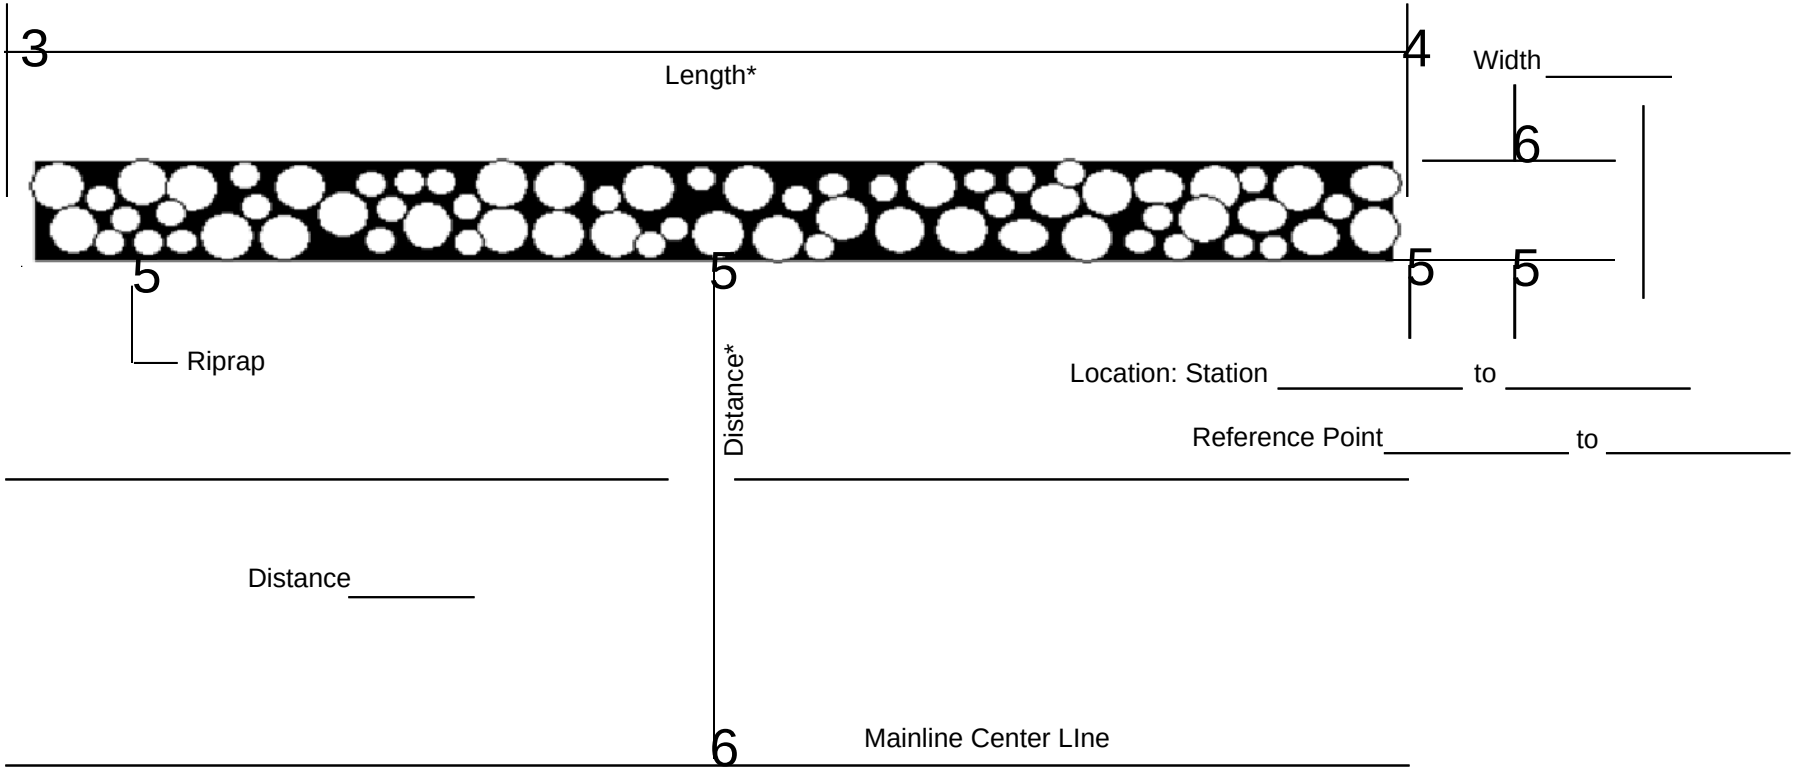

*Enter Dimension above line.

Reference Plans