BRIDGE

North Dakota Department of Transportation, Design

SFN 16493 (Rev. 11-2005)

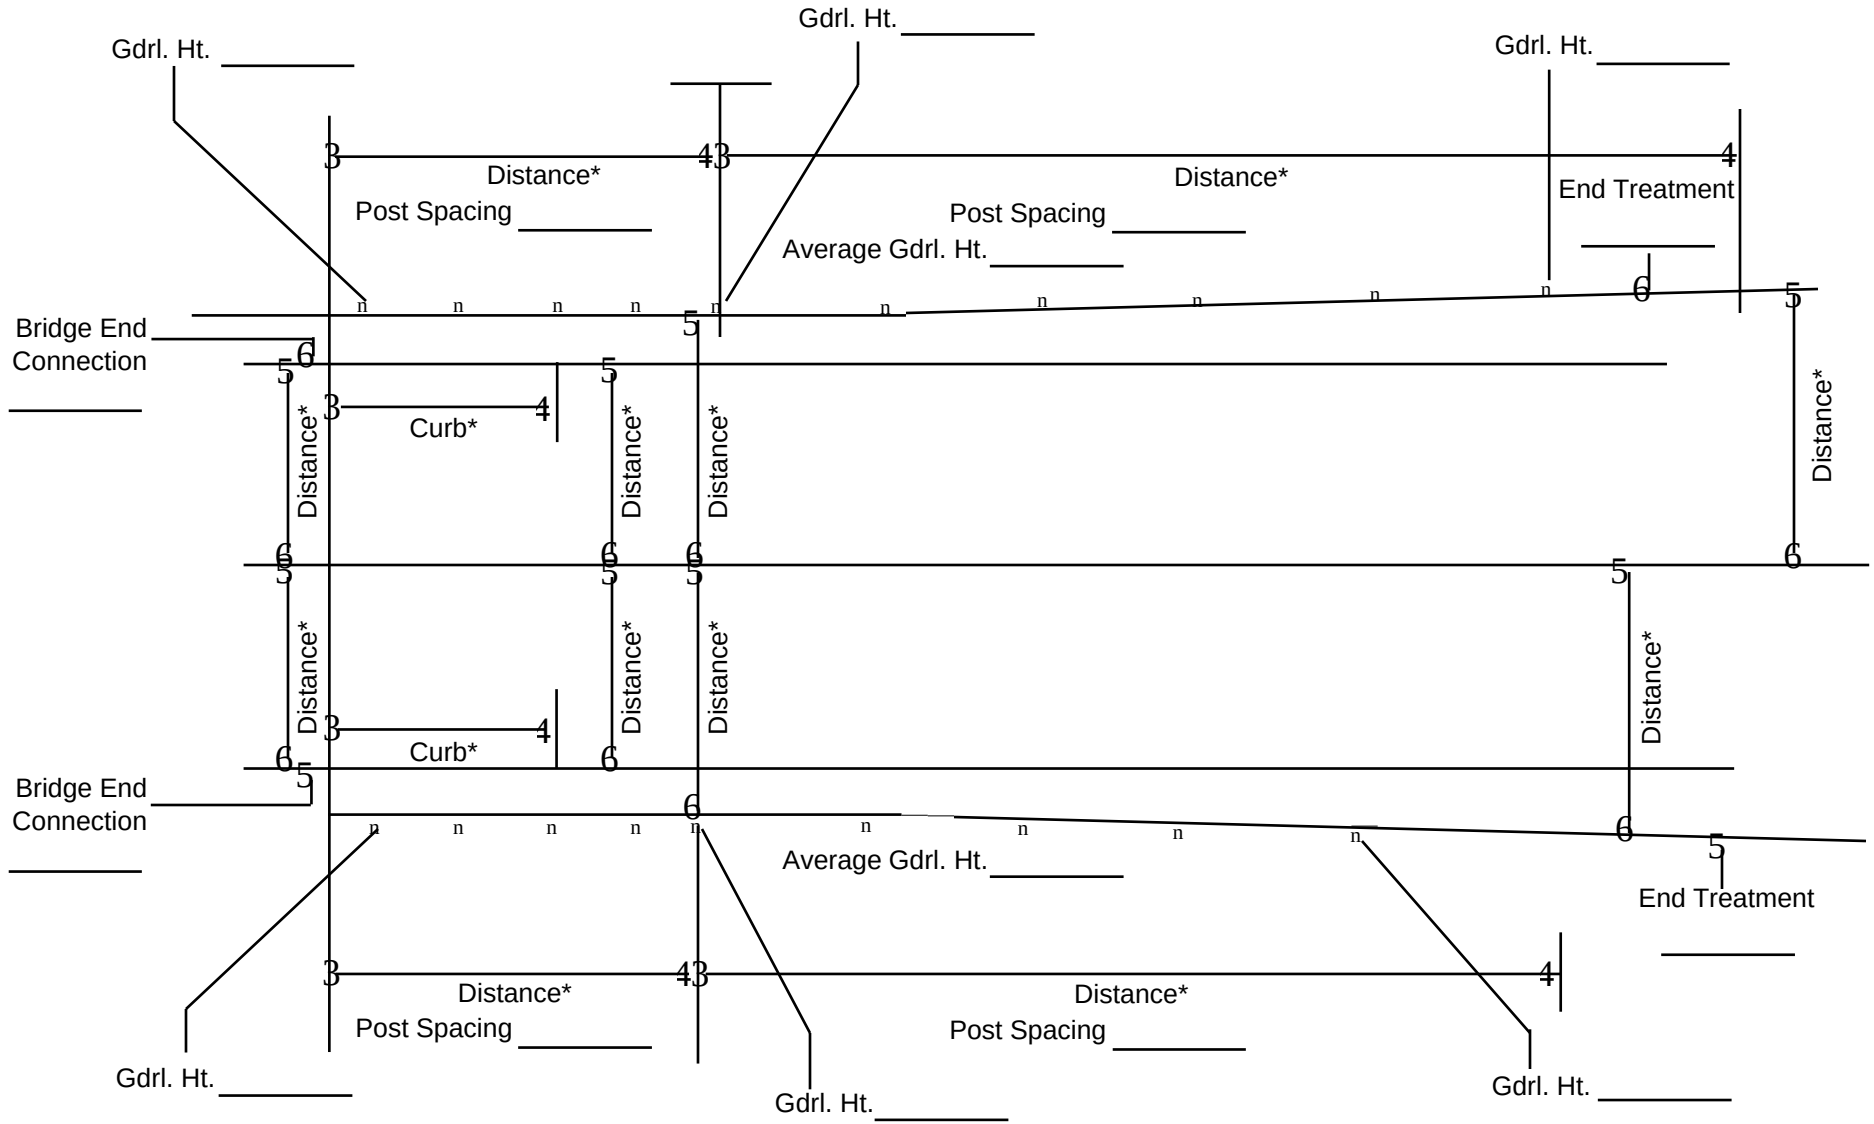

*Enter dimension above line.

Remarks

Guardrail Type	Reference Plans
Post Type	Number of Damaged Rail Sections
Begin Sta.	End Terminal Manufacturer
End Sta. or Ref. Pt.	End Terminal Model