THRIE BEAM TRANSITION TO DOUBLE BOX BEAM RETROFIT

D-764-10

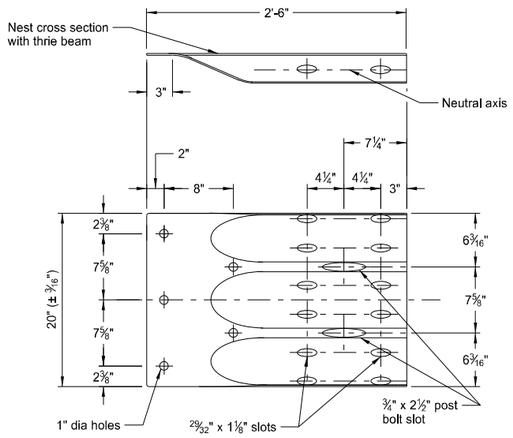

THRIE BEAM TERMINAL CONNECTOR

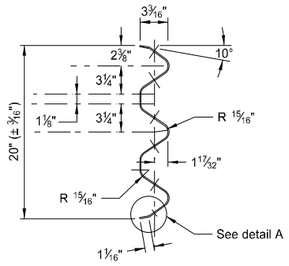

THRIE BEAM END VIEW

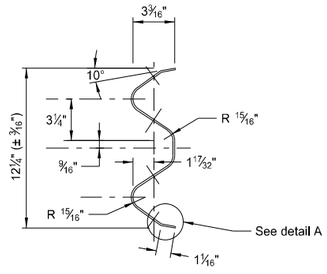

W-BEAM END VIEW

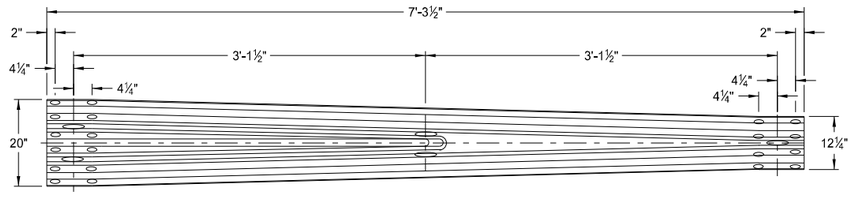

THRIE BEAM TO W-BEAM TRANSITION SECTION

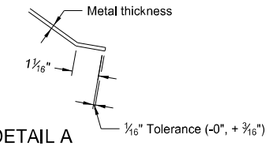

DETAIL A
(Typical)

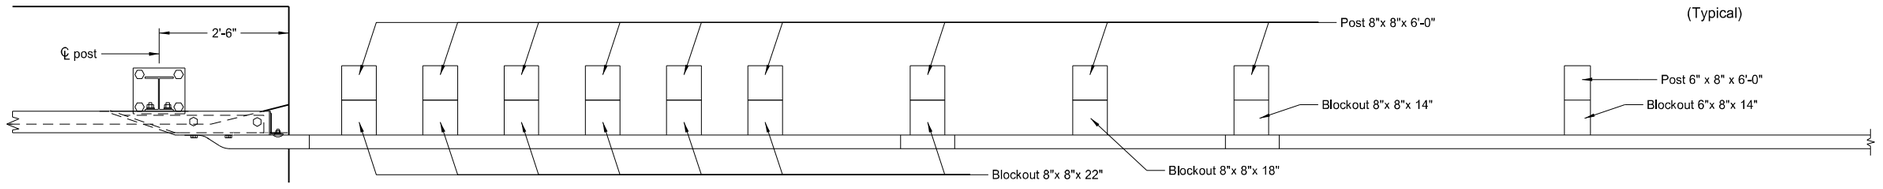

PLAN

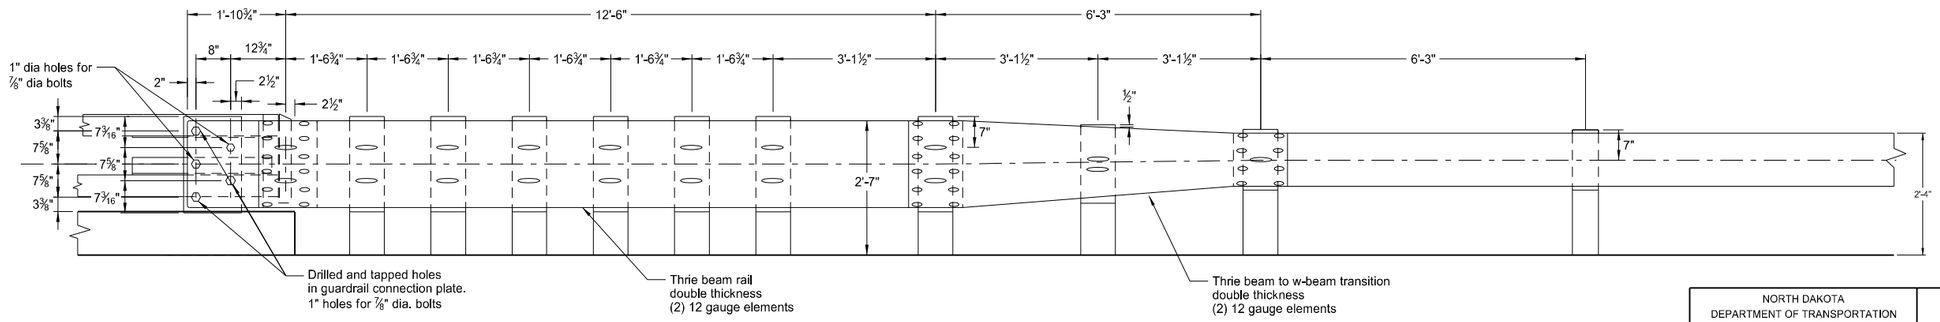

ELEVATION

NORTH DAKOTA DEPARTMENT OF TRANSPORTATION	
10-11-13	
REVISIONS	
DATE	CHANGE
12/02/20	Updated text to active voice.

KIRK J. HOFF
REGISTERED
PROFESSIONAL
PE-4683
ENGINEER
NORTH DAKOTA

12 02 2020