STANDARD 90 DEGREE FLARED INTERSECTION

(No Center Left Turn Lane on Major Road)

D-203-5

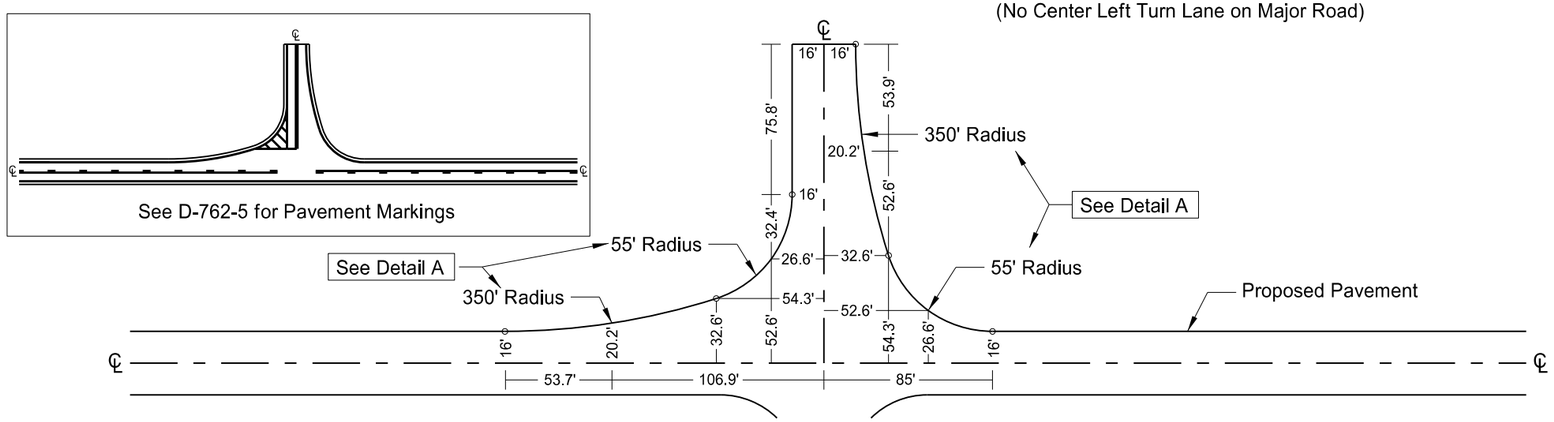

Type A
(No turn lanes present)

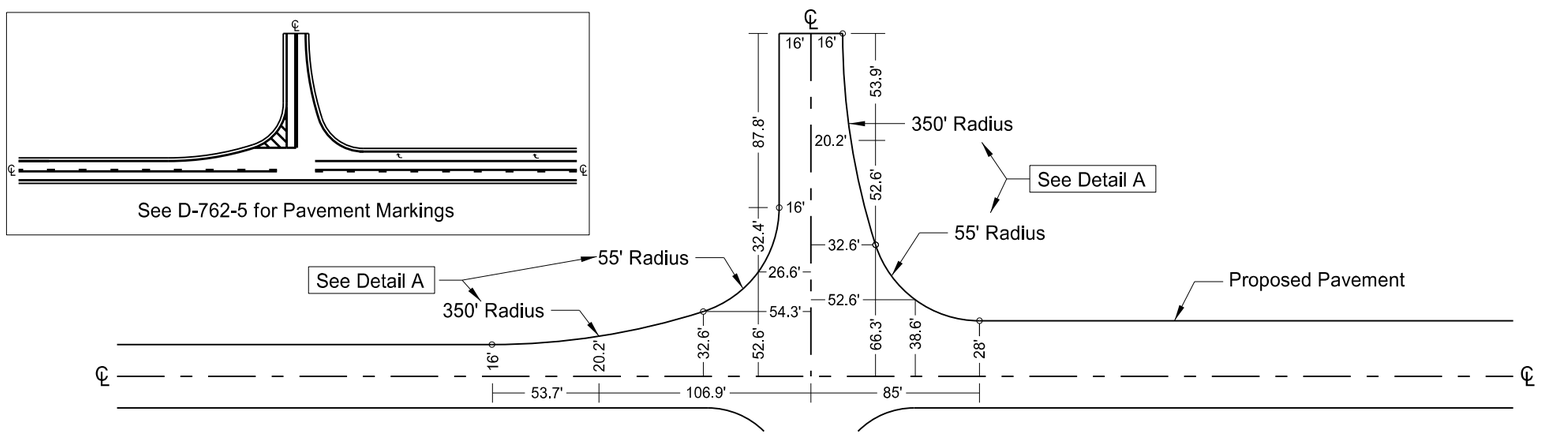

Type B
(Right Turn Lane on Major Road)

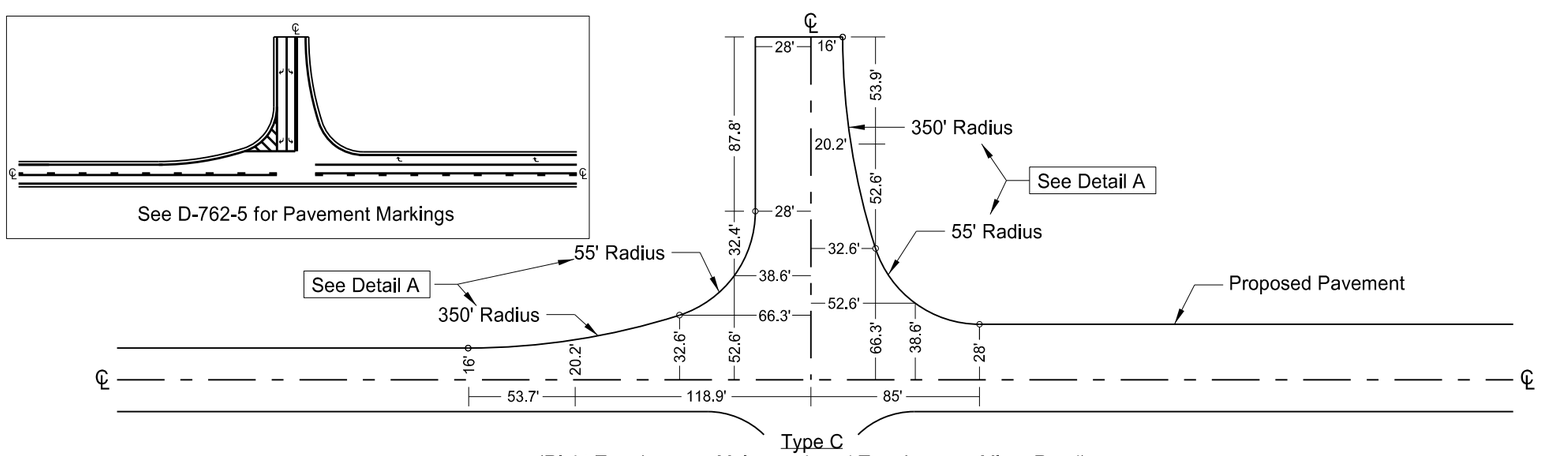

Type C
(Right Turn Lane on Major road, and Turn Lane on Minor Road)

Detail A

Compound Curve (350' Radius, 55' Radius, 14' Offset)

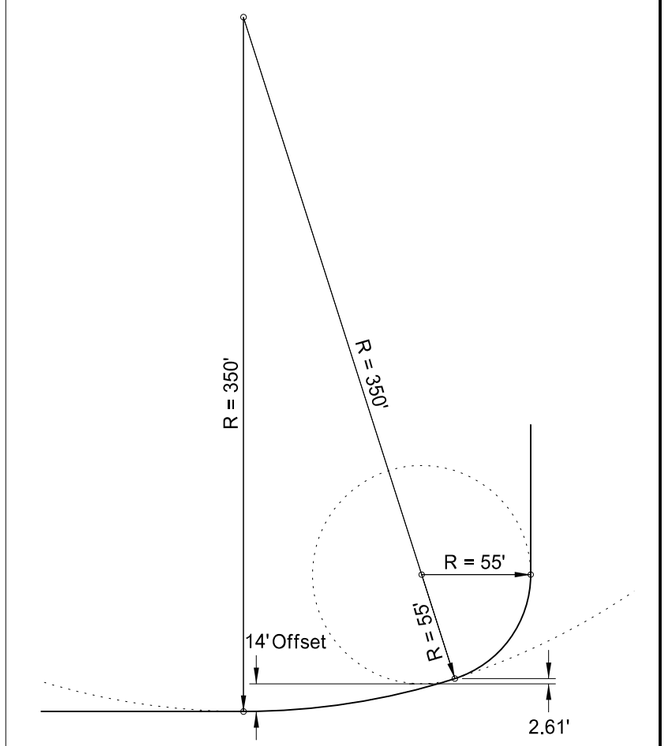

Radius Tangent Point

xx.x' Pavement widths

Proposed Pavement

NORTH DAKOTA DEPARTMENT OF TRANSPORTATION	
3-29-16	
REVISIONS	
DATE	CHANGE
8-17-17	Corrected Pvmt Mkg Std reference.
8-30-18	Corrected pvmt mkg layouts.
10-25-19	Added Detail A ref to appr left side

This document was originally issued and sealed by Kirk J Hoff, Registration Number PE-4683, on 10/25/19 and the original document is stored at the North Dakota Department of Transportation